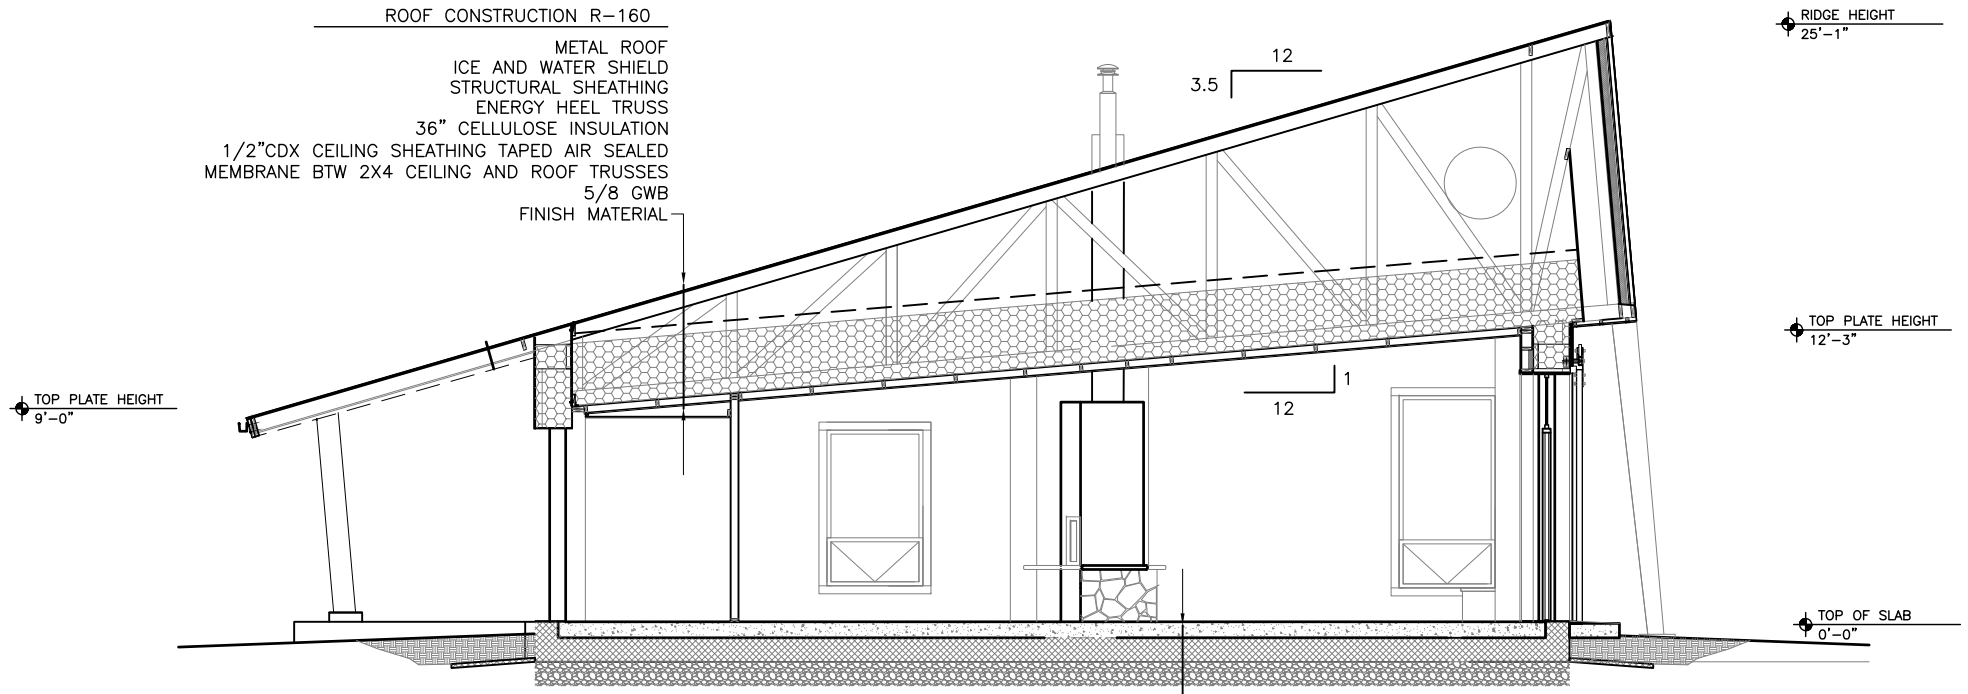

1 A3.3 SECTION
SCALE: 1/8"=1'-0"

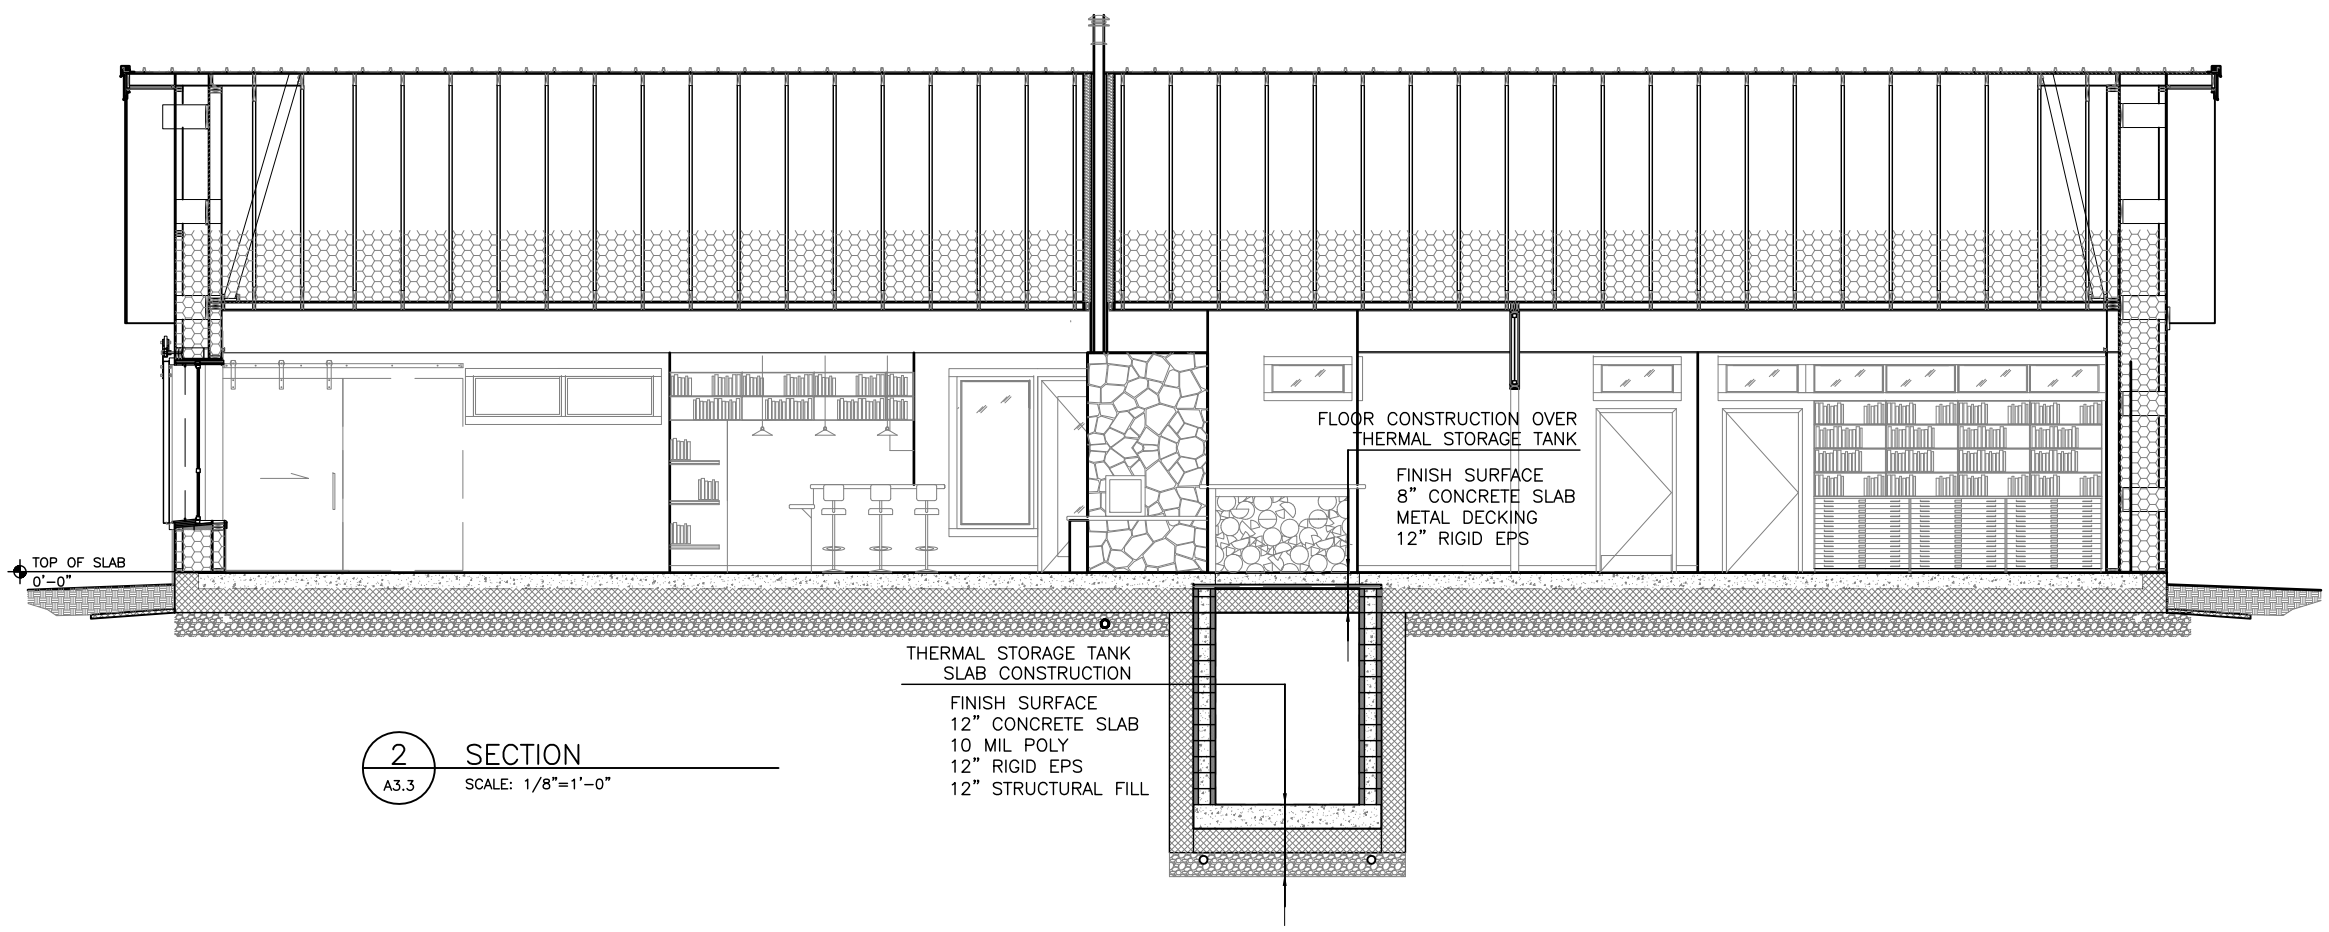

2 A3.3 SECTION
SCALE: 1/8"=1'-0"

Date Stamped:

Date	Revision	By

USKH
SHARED VISION. UNIFIED APPROACH.
Architecture • Engineering
Land Surveying • Planning

2515 'A' Street
Anchorage, Alaska 99503
(907) 276-4245

544 4th Avenue, Suite 102
Fairbanks, Alaska 99701
(907) 452-2128

3031 Clinton Drive
Suite 200
Juneau, Alaska 99801
(907) 790-2901

351 W. Parks Highway
Suite 200
Wasilla, Alaska 99654
(907) 376-7815

Project:
JOHN TRIGG ESTER LIBRARY

Project Mgr.	G POHL	
Drawn	MSP	XX
Checked	GHP	XX
Date	04/10/2013	

Sheet Contents:
SECTIONS

Sheet No.:
A3.3

USKH W.O. 1300600

DRAWING NAME: I:\1300600\DWGS\A\SHEETS\1300600 A3.3.DWG PLOTTED: Apr 10, 2013 - 1:59:56 PM (Matthew Prouty)